# HALL-01

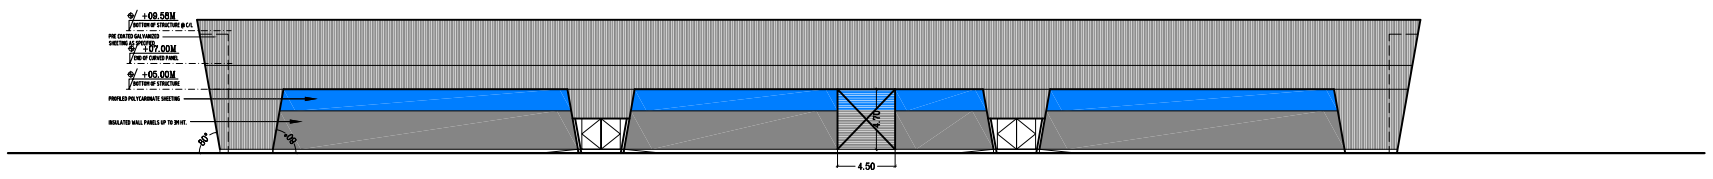


SIDE ELEVATION FOR HALL-01

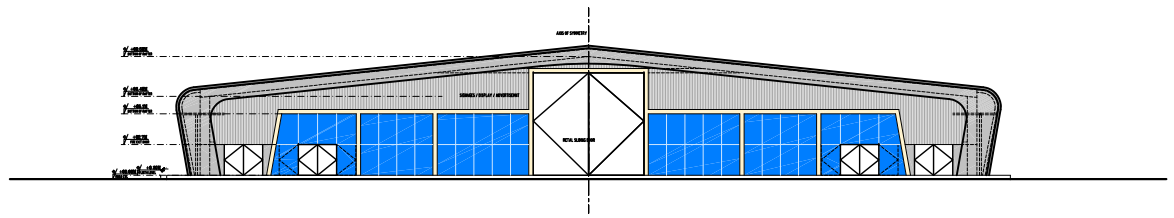

FRONT ELEVATION

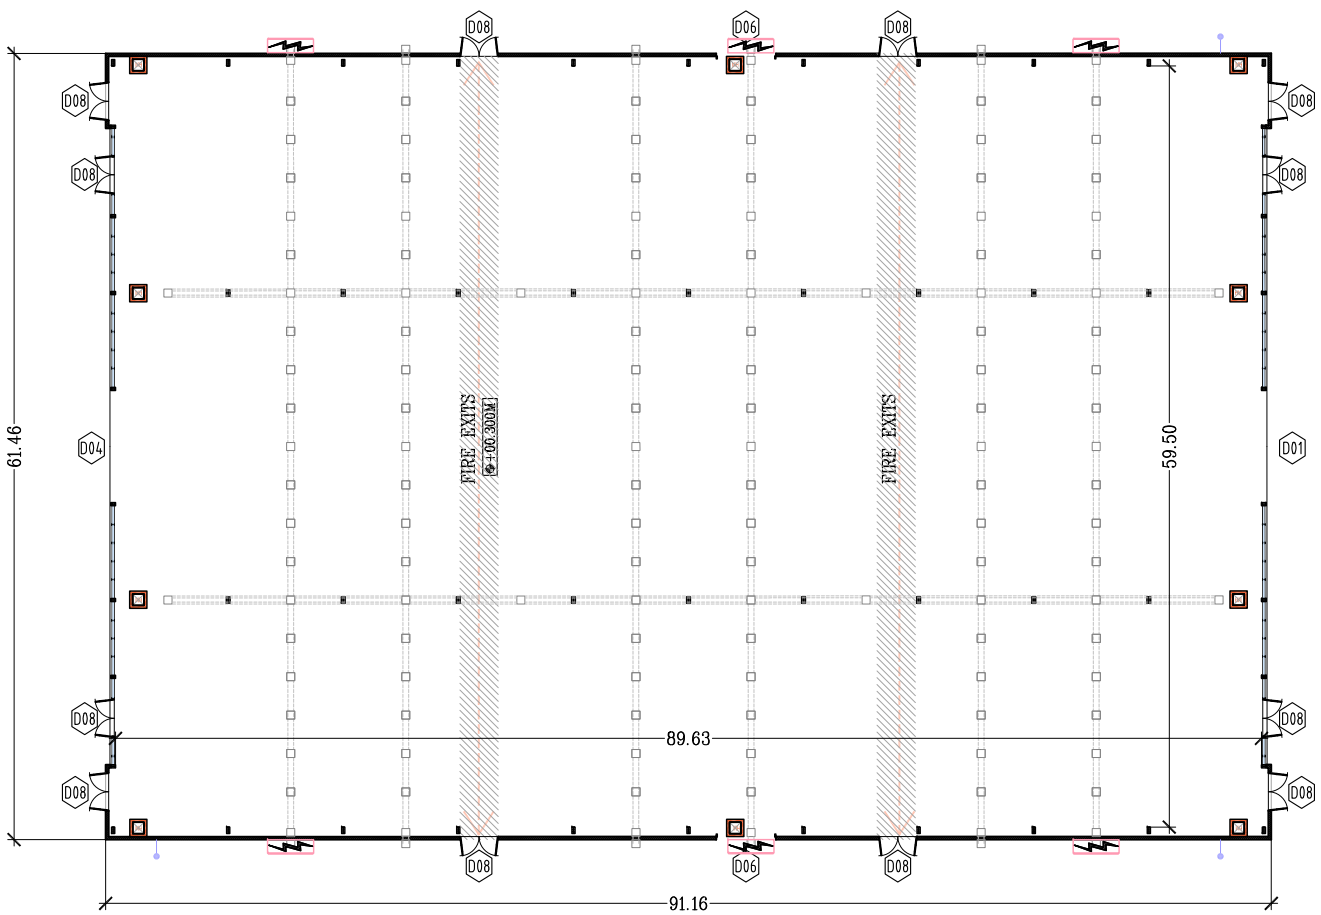


PLAN FOR HALL-01

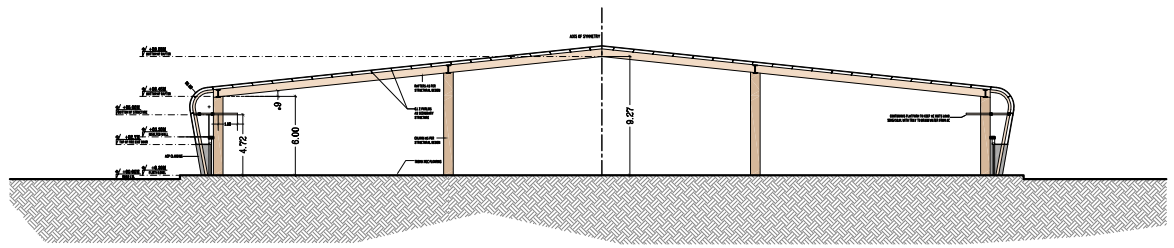


TYPICAL SECTION

DOOR SCHEDULE FOR EXHIBITION HALLS

| | WIDTH | HEIGHT | DISCRIPTION |
|---|---|---|---|
| D1 | 8.50 | 8.00 | TWO SIDE SLIDING DOORS |
| D2 | 8.50 | 7.50 | ROLLING SHUTTER |
| D3 | 8.50 | 7.50 | TWO SIDE SLIDING DOORS |
| D4 | 8.50 | 6.00 | TWO SIDE SLIDING DOORS |
| D5 | 6.00 | 8.00 | TWO SIDE SLIDING DOORS |
| D6 | 4.50 | 4.70 | TWO SIDE SLIDING DOORS |
| D7 | 3.00 | 4.70 | ROLLING SHUTTER |
| D8 | 3.00 | 2.40 | ALUMINIUM GLASS DOOR |
| D9 | 2.40 | 2.40 | ALUMINIUM GLASS DOOR |
| D10 | 4.50 | 4.70 | ROLLING SHUTTER |
| D11 | 5.75 | 5.00 | TWO SIDE SLIDING DOORS |

LEGENDS

- ELECTRICAL TRENCHES WITH MANHOLE
- STRUCTURAL COLUMN BASE PLATE_SIDES 500MM X 250MM
- STRUCTURAL COLUMN BASE PLATE_MIDDLE 500MM X 300MM
- ELECTRICAL PANELS
- WATER SUPPLY CONNECTION

| REVISION | DATE | REVISION DESCRIPTION | DESIGN CHECKED |
|---|---|---|---|

NOTES

CLIENT

K AND D COMMUNICATIONS LIMITED

THIS DRAWING IS THE PROPERTY OF K & D / RAAGIN KARMAN AND SHALL BE USED ONLY FOR THE JOB MENTIONED IN THIS DRAWING.
IT SHALL NOT BE PUBLISHED , LENT, COPIED OR USED DIRECTLY OR INDIRECTLY, AND FULLY OR PARTLY FOR ANY OTHER PURPOSE WITHOUT THE WRITTEN PERMISSION OF FROM K & D / RAAGIN KARMAN.

CONSULTANTS

SAUNRACHANA STRUCON PVT LTD
330, AKSHAR ARCADE, OPP, MEMNAGAR FIRE STATION, VIJAY CROSS ROAD, NAVRANGPURA, AHMEDABAD-380014, PH: 26562119, 26562120,FAX:079 26562119.

JHAVERI ASSOCIATES
2, PALKHI SOCIETY, NR, SBI VEJALPUR, JIVRAJ PARK, AHMEDABAD-380051
T, ; 91-79-2682 2828, Fax : 91-2682 0909, E-mail : jhaveriassociates04@gmail.com

REVIEWED

SIGNATURE

| DATE | SIGNING AUTHORITY |
|---|---|
| | |

RAAGIN KARMAN
architecture | landscaping | interiors
8,LEVEL-1 , PETHE WADI, JAMBLI LANE, BORIVALI (W), MUMBAI 400092
O/1,MARUTI TOWER, OPPO. SHIVRANJINI BRTS BUS STN., SATELLITE ROAD AHMEDABAD- 380015
T:+91-22-28984912 emailfdesign@rk2.in www.rk2.in

| | |
|---|---|
| PROJECT CODE | 1311 |
| DATE | 15/10/2014 |
| DRAWN BY | KP |
| CHECKED | KCP |
| APPROVED | KUSH C. PATEL |

**EXHIBITION CENTRE@ GANDHINAGAR,GUJARAT**

EXHIBITION HALL TYPE- 1

HALL NO-01

RAAGIN KARMAN

DRAWING NUMBER: 1311- EH-P10

REVISION: R0

SCALE: SCALE

STATUS: ARCHITECTURAL FOR DESIGN