HALL-07

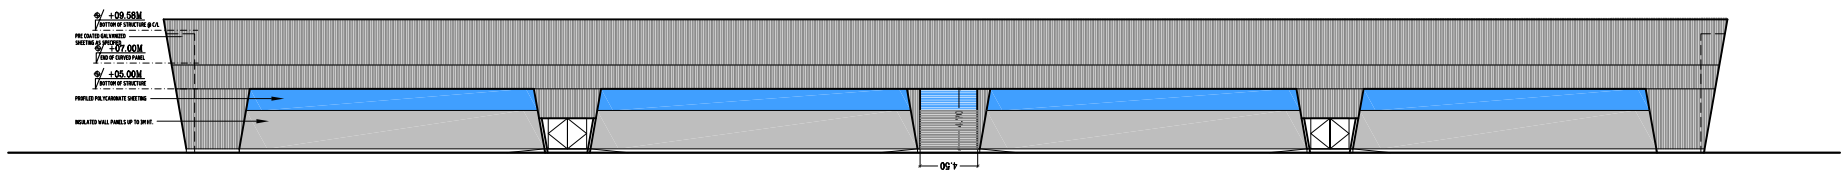

SIDE ELEVATION FOR HALL-07

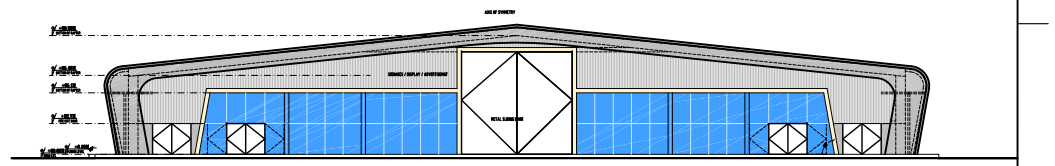

FRONT ELEVATION

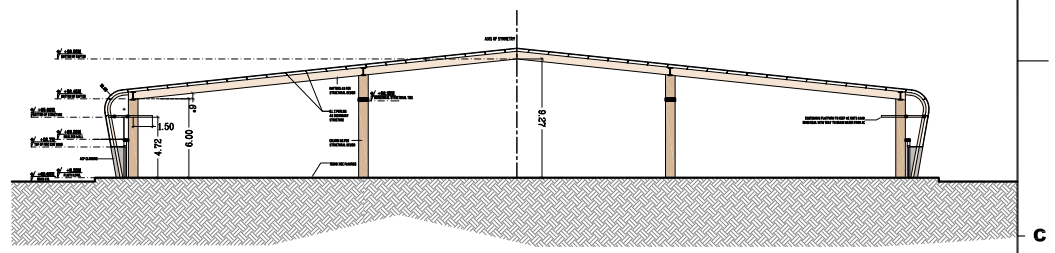

TYPICAL SECTION

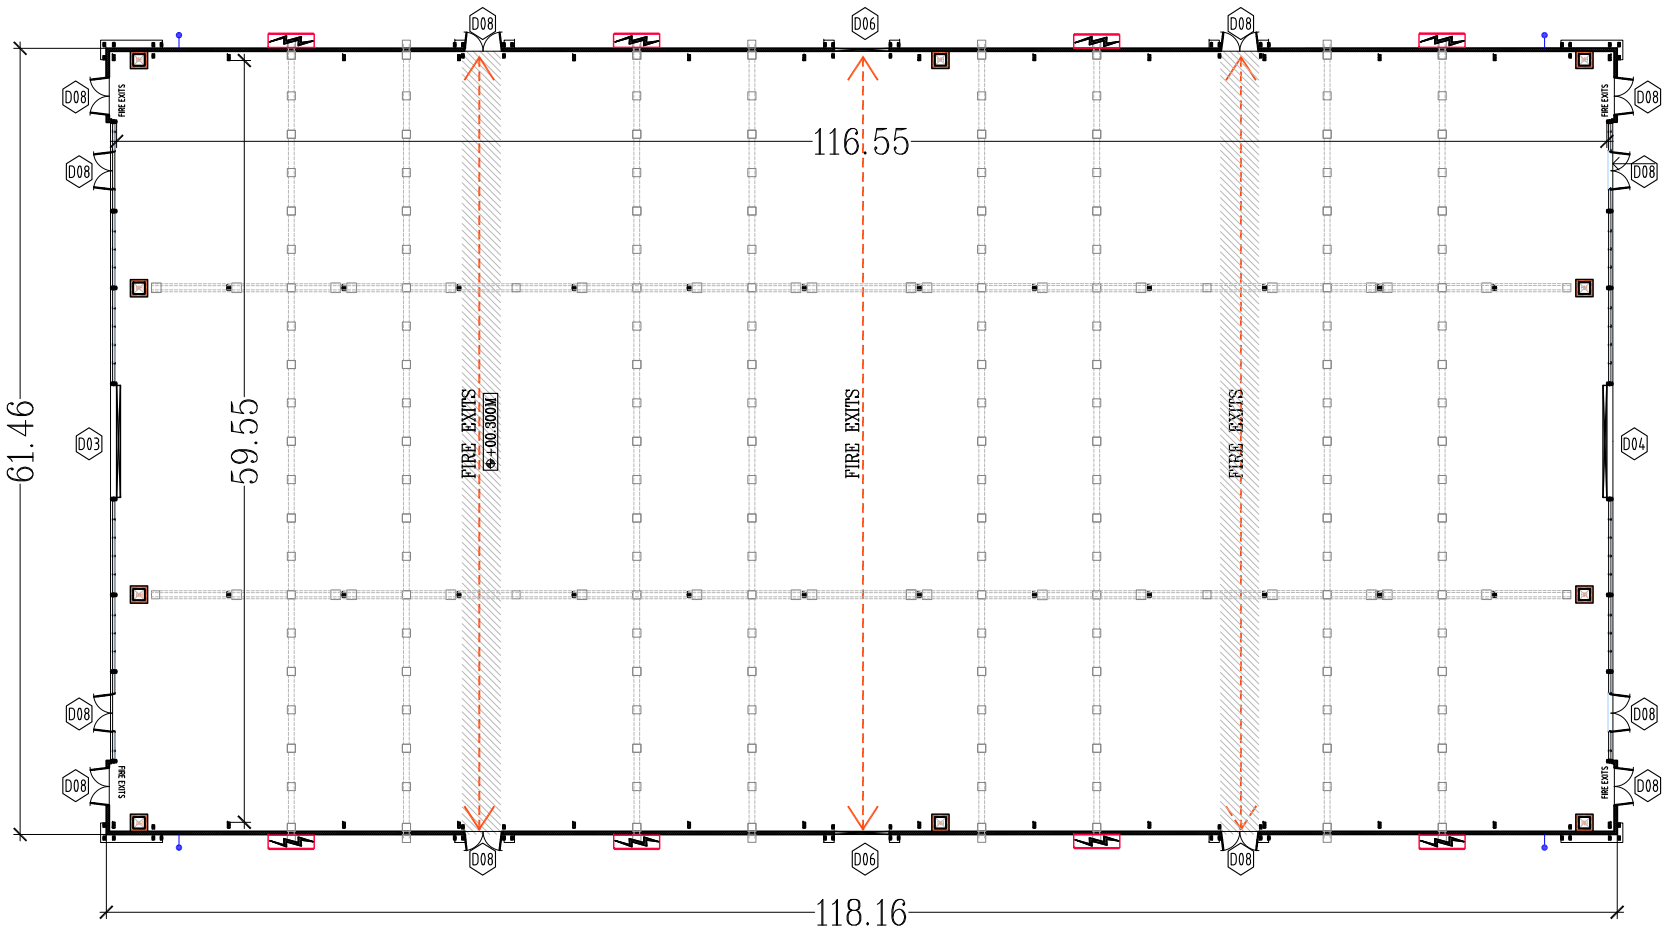

PLAN FOR HALL-07

HALL NO.	PLINTH SIZE (M)				AREA (SQ.M.)
	L	W	DIA	H	
7	118.17	61.46		6.00	7262.73

DOOR SCHEDULE FOR EXHIBITION HALLS

	WIDTH	HEIGHT	DISCRIPTION
D1	8.50	8.00	TWO SIDE SLIDING DOORS
D2	8.50	7.50	ROLLING SHUTTER
D3	8.50	7.50	TWO SIDE SLIDING DOORS
D4	8.50	6.00	TWO SIDE SLIDING DOORS
D5	6.00	8.00	TWO SIDE SLIDING DOORS
D6	4.50	4.70	TWO SIDE SLIDING DOORS
D7	3.00	4.70	ROLLING SHUTTER
D8	3.00	2.40	ALUMINIUM GLASS DOOR
D9	2.40	2.40	ALUMINIUM GLASS DOOR
D10	4.50	4.70	ROLLING SHUTTER
D11	5.75	5.00	TWO SIDE SLIDING DOORS

LEGENDS

- ELECTRICAL TRENCHES WITH MANHOLE
- STRUCTURAL COLUMN BASE PLATE_SIDES 450MM X 200MM
- STRUCTURAL COLUMN BASE PLATE_MIDDLE 350MM X 250MM
- MANHOLE FOR DRAINAGE
- ELECTRICAL PANELS
- WATER SUPPLY CONNECTION

REVISION	DATE	REVISION DESCRIPTION	DESIGN / CHECKED

NOTES

CLIENT

K AND D COMMUNICATIONS LIMITED

THIS DRAWING IS THE PROPERTY OF K & D / RAAGIN KARMAN AND SHALL BE USED ONLY FOR THE JOB MENTIONED IN THIS DRAWING.
IT SHALL NOT BE PUBLISHED , LENT, COPIED OR USED DIRECTLY OR INDIRECTLY, AND FULLY OR PARTLY FOR ANY OTHER PURPOSE WITHOUT THE WRITTEN PERMISSION OF FROM K & D / RAAGIN KARMAN.

CONSULTANTS

SAUNRACHANA STRUCON PVT LTD
330, AKSHAR ARCADE, OPP. MEMNAGAR FIRE STATION, VIJAY CROSS ROAD, NAVRANGPURA, AHMEDABAD-380014, PH: 26562119, 26562120,FAX:079 26562119.

JHAVERI ASSOCIATES
2, PALKHI SOCIETY, NR. SBI, VEJALPUR, JIVRAJ PARK, AHMEDABAD-380051
T. ; 91-79-2682 2828, Fax : 91-2682 0909, E-mail : jhaveriassociates04@gmail.com

REVIEWED

SIGNATURE

DATE	SIGNING AUTHORITY

RAAGIN KARMAN
architecture | landscaping | interiors
8,LEVEL-1 , PETHE WADI, JAMBLI LANE, BORIVALI (W), MUMBAI 400092
O/1,MARUTI TOWER, OPPO. SHIVRANJINI BRTS BUS STNL, SATELLITE ROAD AHMEDABAD- 380015
T:+91-22-28984912 emailtdesign@rk2.In www.rk2.In

PROJECT CODE	1311
DATE	15/10/2014
DRAWN BY	KP
CHECKED	KCP
APPROVED	KUSH C. PATEL

EXHIBITION CENTRE@ GANDHINAGAR,GUJARAT

EXHIBITION HALL TYPE- 2

HALL NO-07

RAAGIN KARMAN

DRAWING NUMBER: 1311- EH-P07 | REVISION: R0 | SCALE: SCALE

STATUS: ARCHITECTURAL APPROVAL